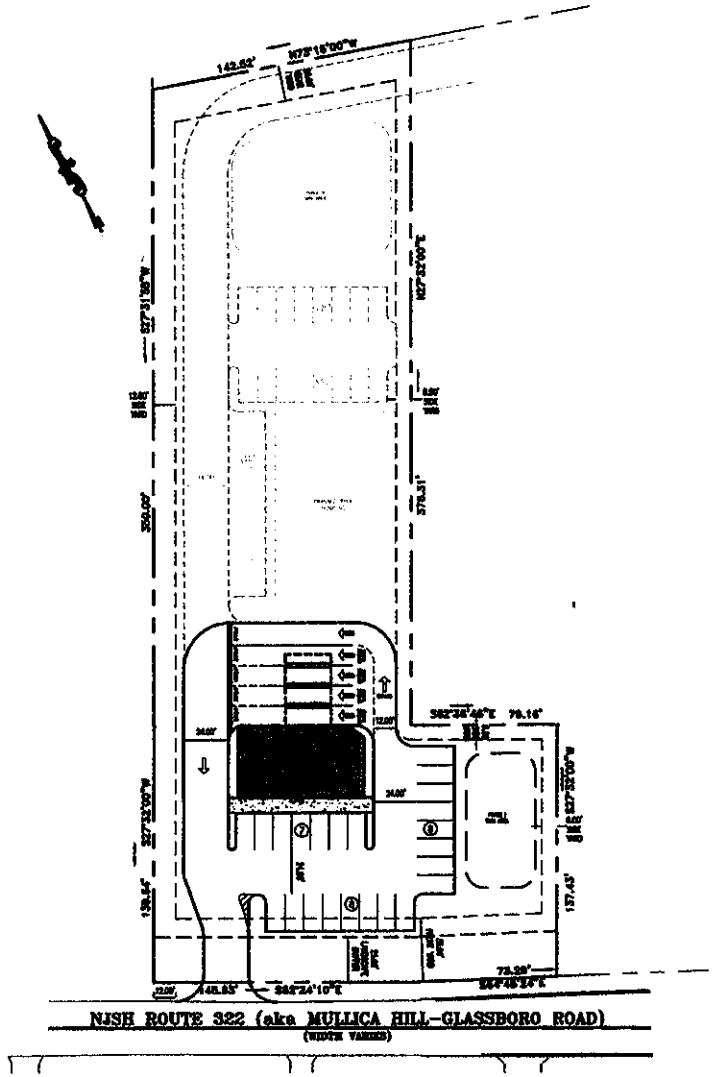

BACH Associates, PC
ENGINEERS • ARCHITECTS • PLANNERS
304 White Horse Pike
Haddon Heights, New Jersey 08035
Tel: 856-546-8611
Fax: 856-546-8612
www.BachDesignGroup.com

SEAL

STEVEN M. BACH, PE, RA, PP, CRE

ALL DIMENSIONS MUST BE VERIFIED BY CONTRACTOR AND ERROR MUST BE REPORTED OF ANY DISCREPANCIES BEFORE PROCEEDING WITH THE WORK.

PROJECT

LEVCO ENTERPRISES
MAJOR SITE PLAN

NJSH ROUTE 322
HARRISON TOWNSHIP
GLOUCESTER COUNTY, NEW JERSEY

NO.	DESCRIPTION	DATE

CONCEPTUAL PLAN 1

JOB NO. 2010-1	DESIGNED BY MB
DATE 1/24/10	DRAWN BY MB
SCALE 1" = 30'	CHECKED BY

CP-6